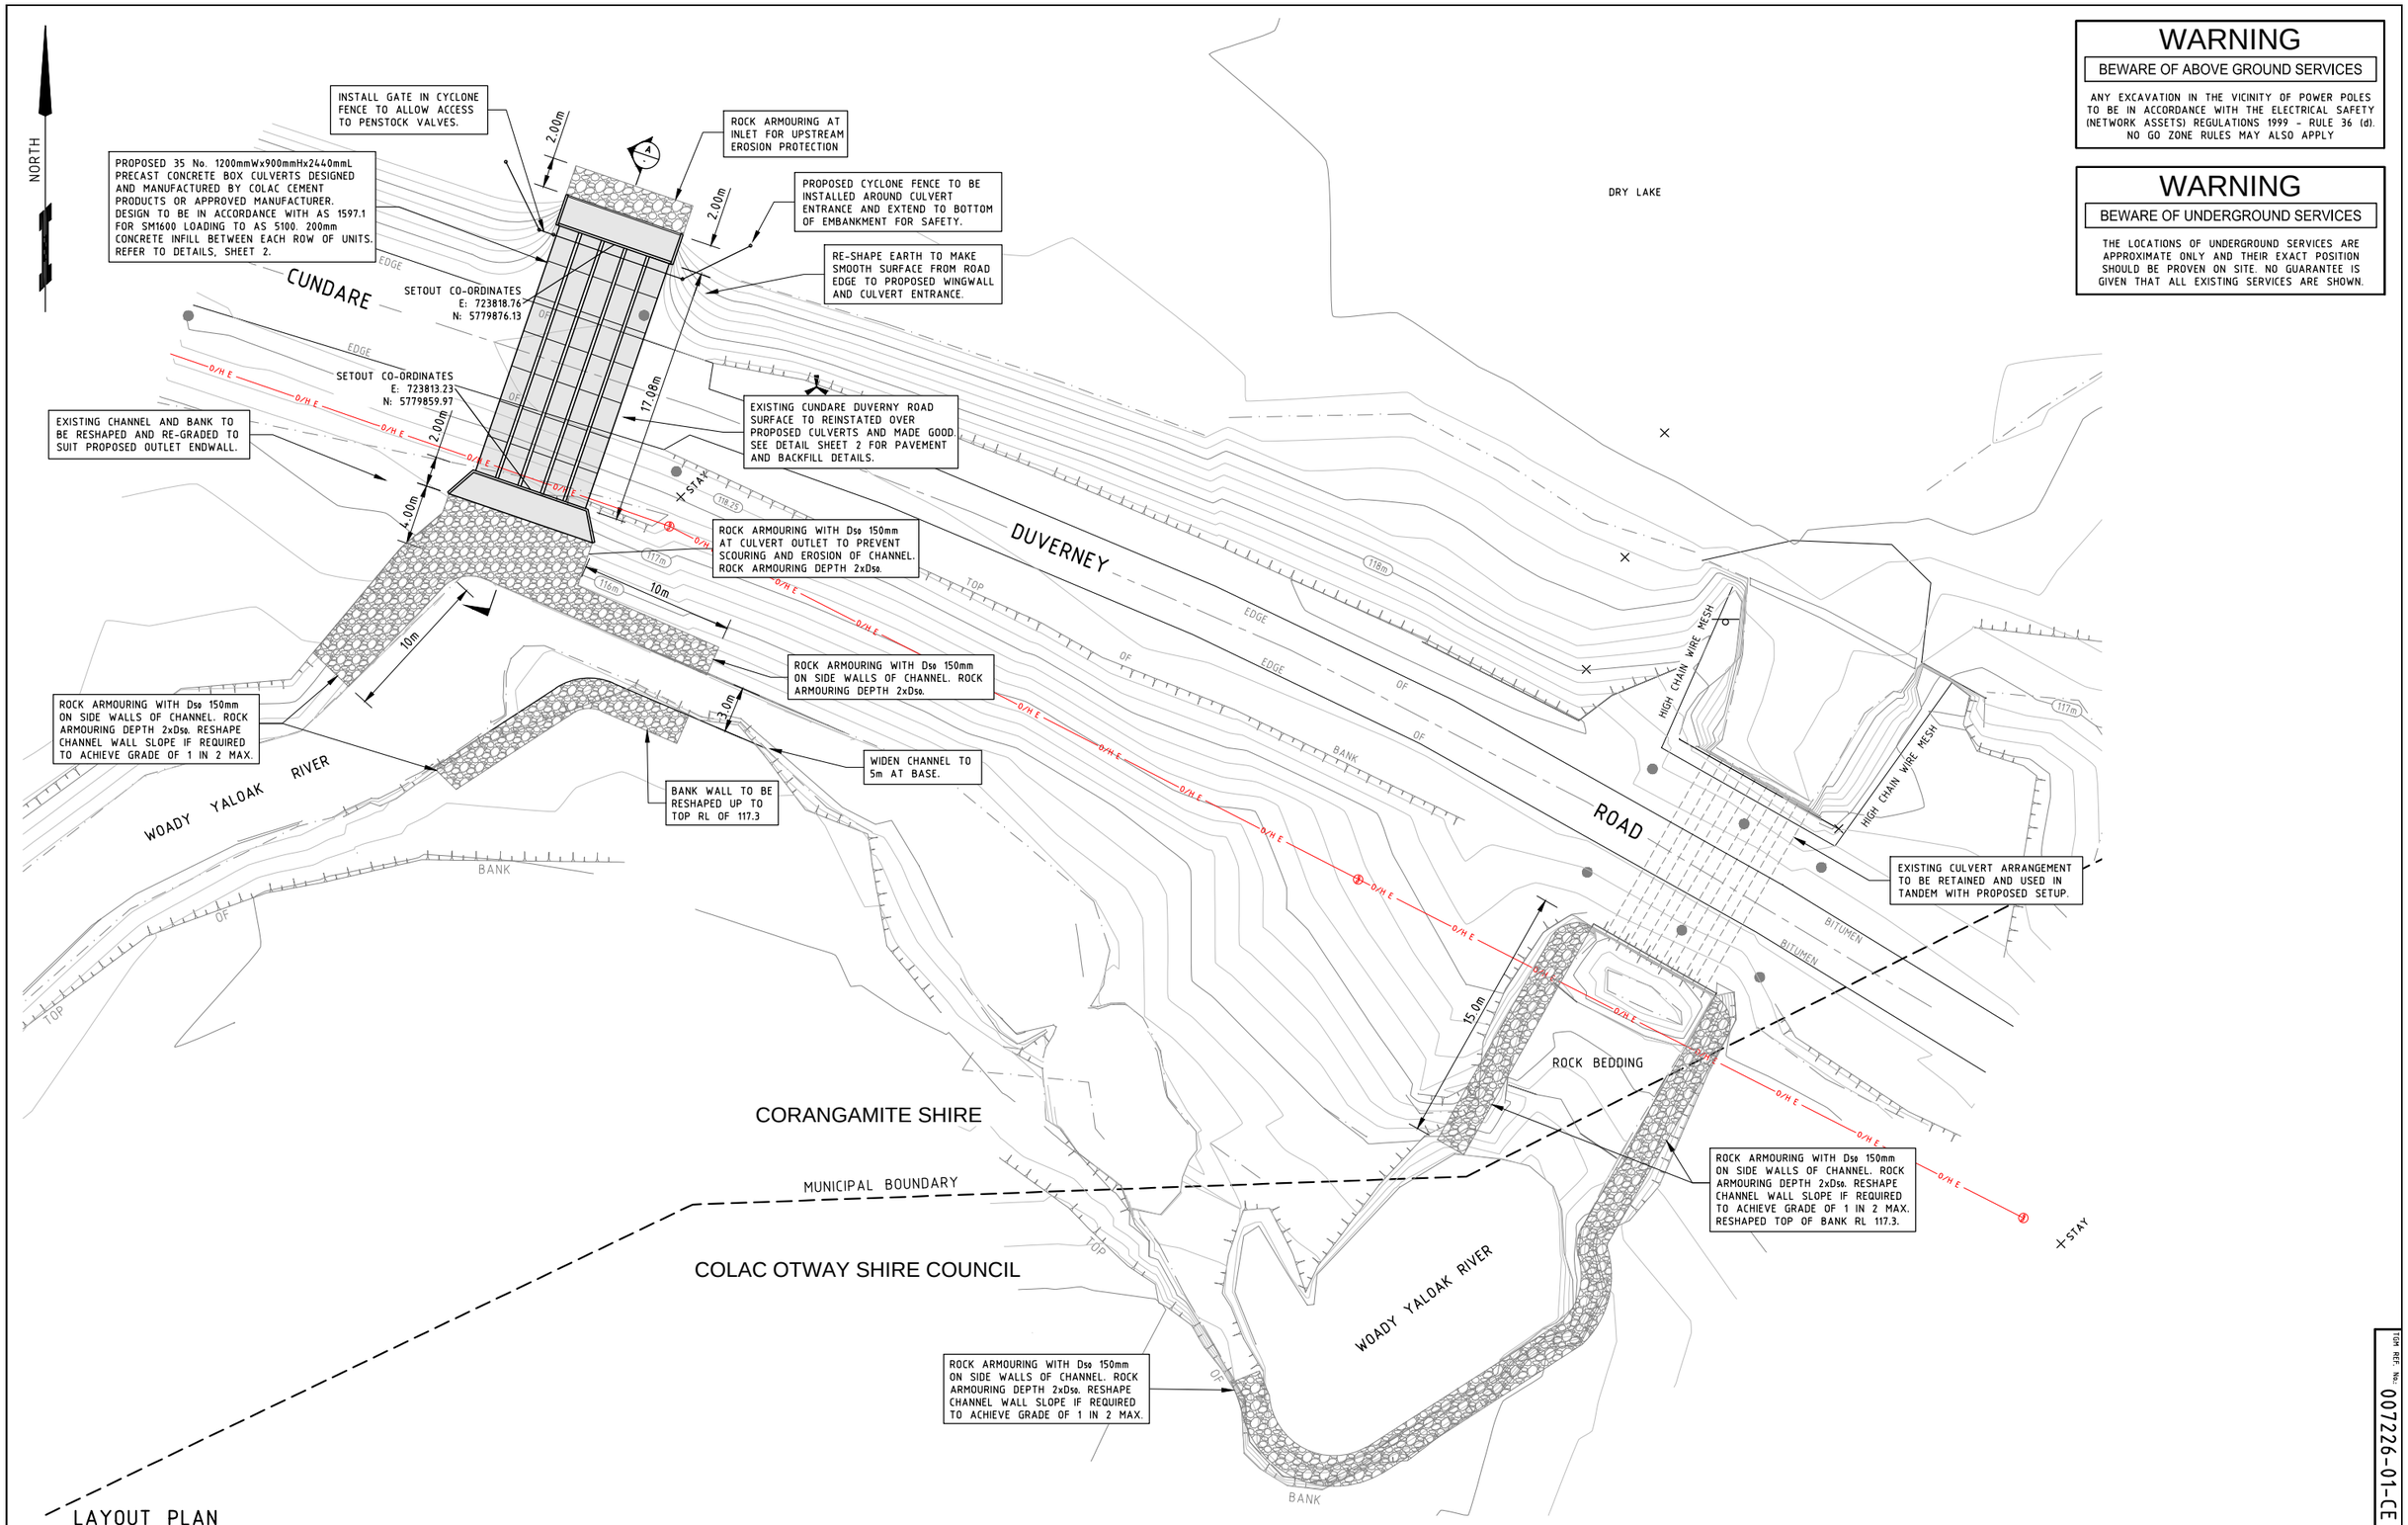

WARNING

BEWARE OF ABOVE GROUND SERVICES

ANY EXCAVATION IN THE VICINITY OF POWER POLES TO BE IN ACCORDANCE WITH THE ELECTRICAL SAFETY (NETWORK ASSETS) REGULATIONS 1999 - RULE 36 (d). NO GO ZONE RULES MAY ALSO APPLY

WARNING

BEWARE OF UNDERGROUND SERVICES

THE LOCATIONS OF UNDERGROUND SERVICES ARE APPROXIMATE ONLY AND THEIR EXACT POSITION SHOULD BE PROVEN ON SITE. NO GUARANTEE IS GIVEN THAT ALL EXISTING SERVICES ARE SHOWN.

LAYOUT PLAN

SCALE: 1:200

ISSUE	ISSUED FOR	DATE	No.	AMENDMENT	DATE	DRAWN	APPROVED

DESIGNED:	C.WELLS	DATE:	JUNE 2013
DRAWN:	C.WELLS	SCALE:	AS SHOWN
SURVEY:	TGM GEELONG	SHEET SIZE:	A1
CHECKED:		APPROVED:	
DATE:		DATE:	

WORKS SHALL NOT COMMENCE UNTIL PLANS ARE SIGNED AND APPROVED FOR CONSTRUCTION.

TGM Group Geelong
1/27-31 Myers Street
(PO Box 1137)
Geelong Vic 3220
T 03 5202 4600
F 03 5202 4691
ABN 11 125 568 461
www.tgmgroup.com
Melbourne | Ballarat | Ballina
TGM Engineering | Surveying | Planning

JAS-ANZ ACCREDITED: QUALITY ISO 9001 - OH&S AS/NZS 4801 - ENVIRONMENT ISO14001

CLIENT:
CORANGAMITE CATCHMENT MANAGEMENT AUTHORITY
64 DENNIS STREET, COLAC VIC 3250

THIS ELECTRONIC DRAWING IS PRODUCED BY AUTOCAD (R) SYSTEMS AND REMAINS THE PROPERTY OF TGM GROUP Pty. Ltd. IT MAY NOT BE REPRODUCED IN ANY FORMAT WITHOUT WRITTEN PERMISSION.

PROJECT:
CUNDARE BARRAGE CULVERT
CUNDARE 3251

CORANGAMITE CATCHMENT MANAGEMENT AUTHORITY

CIVIL DRAWING

DRAWING TITLE:
SITE LAYOUT PLAN

TGM REF. No.: 007226-01-CE | SHEET: 1 OF 2 | REV: 00

TGM REF. No. 007226-01-CE | SHEET 1 OF 2 | REV. 00

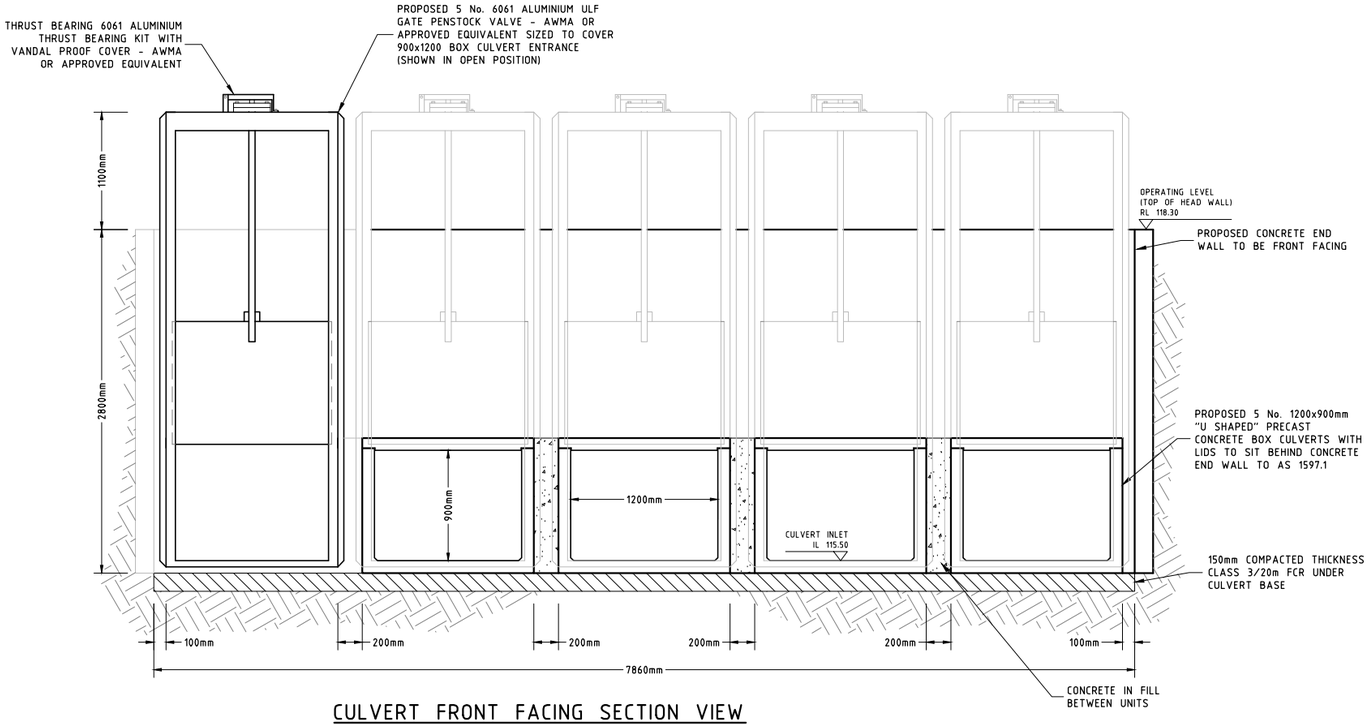

CULVERT FRONT FACING SECTION VIEW

SCALE: 1:200

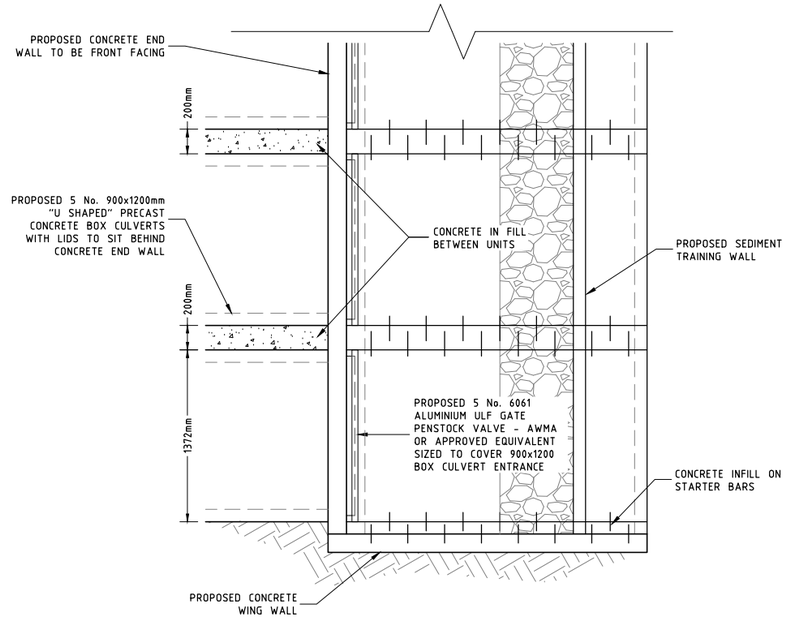

CULVERT DETAIL PLAN VIEW

SCALE: 1:200

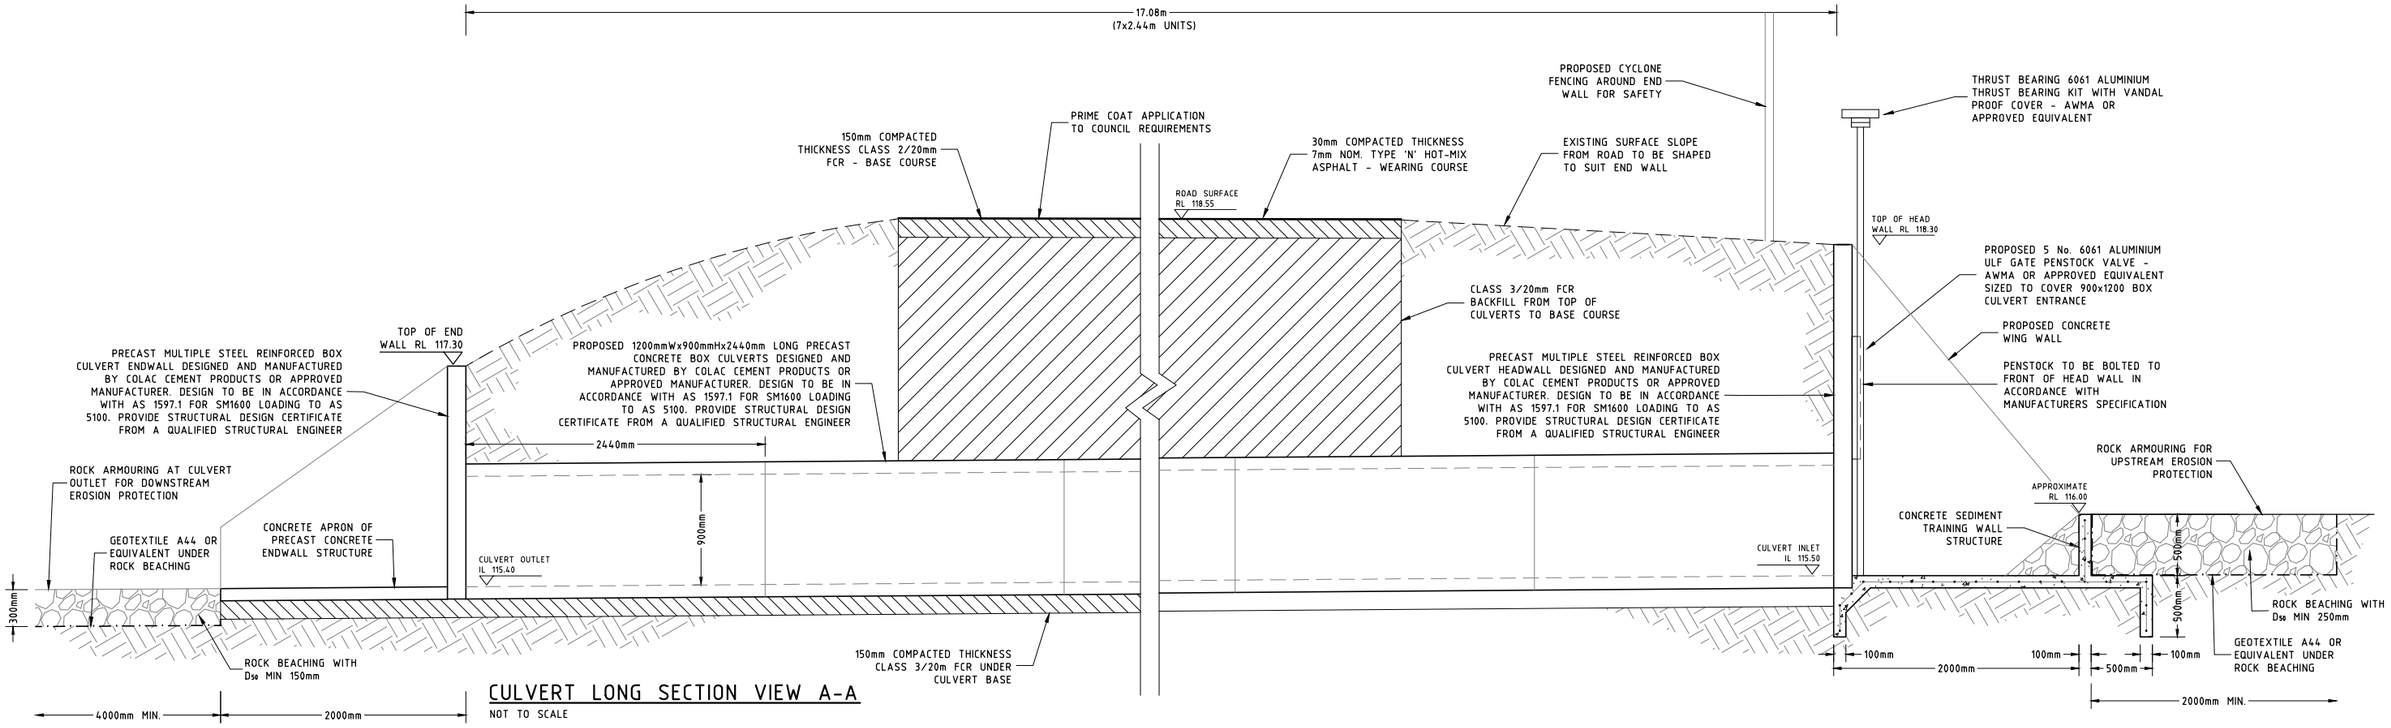

CULVERT LONG SECTION VIEW A-A

NOT TO SCALE

ISSUE	ISSUED FOR	DATE	No.	AMENDMENT	DATE	DRAWN	APPROVED

DESIGNED:	C.WELLS	DATE:	JUNE 2013
DRAWN:	C.WELLS	SCALE:	AS SHOWN
SURVEY:	TGM GEELONG	SHEET SIZE:	A1
CHECKED:		APPROVED:	
DATE:		DATE:	

WORKS SHALL NOT COMMENCE UNTIL PLANS ARE SIGNED AND APPROVED FOR CONSTRUCTION.

TGM Group Geelong
1/27-31 Myers Street
(PO Box 1137)
Geelong Vic 3220
T 03 5202 4600
F 03 5202 4691
ABN 11 125 568 461
www.tgmgroup.com
Melbourne | Ballarat | Ballina

TGM Engineering | Surveying | Planning

JAS-ANZ ACCREDITED: QUALITY ISO 9001 - OH&S AS/NZS 4801 - ENVIRONMENT ISO14001

CLIENT:
CORANGAMITE CATCHMENT MANAGEMENT AUTHORITY
64 DENNIS STREET, COLAC VIC 3250

THIS ELECTRONIC DRAWING IS PRODUCED BY AUTOCAD (R) SYSTEMS AND REMAINS THE PROPERTY OF TGM GROUP Pty. Ltd. IT MAY NOT BE REPRODUCED IN ANY FORMAT WITHOUT WRITTEN PERMISSION.

PROJECT:
CUNDARE BARRAGE CULVERT
CUNDARE 3251

CORANGAMITE CATCHMENT MANAGEMENT AUTHORITY

CIVIL DRAWING

DRAWING TITLE:
CULVERT DETAILS

TGM REF. No.: 007226-01-CE | SHEET: 2 OF 2 | REV: 00

TGM REF. No.: 007226-01-CE | SHEET: 2 OF 2 | REV: 00